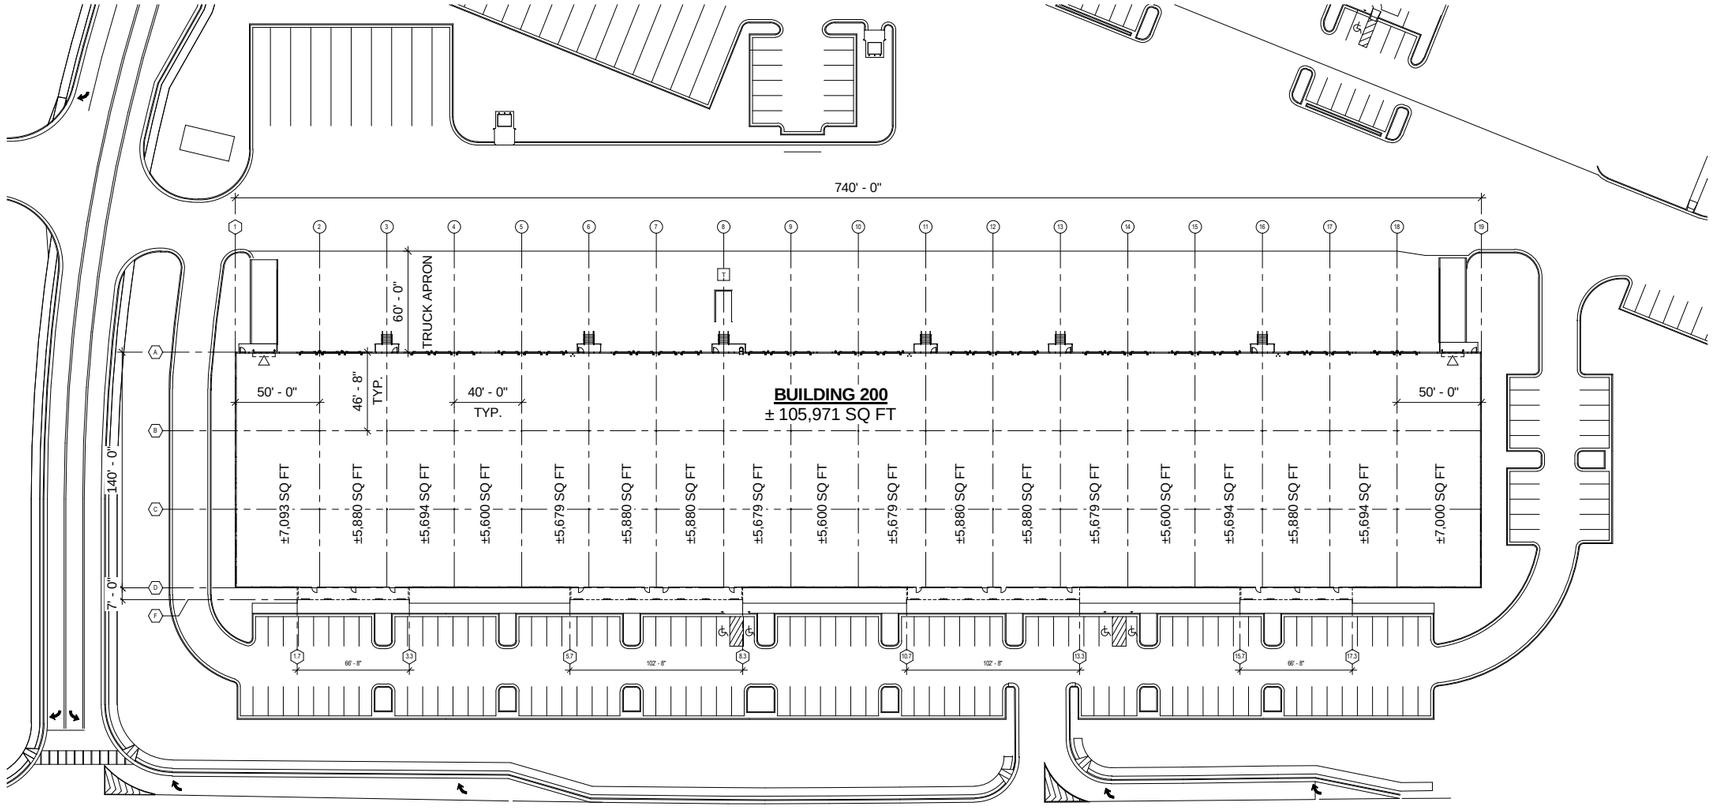

1 MK-1 MARKETING FLOOR SQ FT
1" = 30'-0"

NORTH

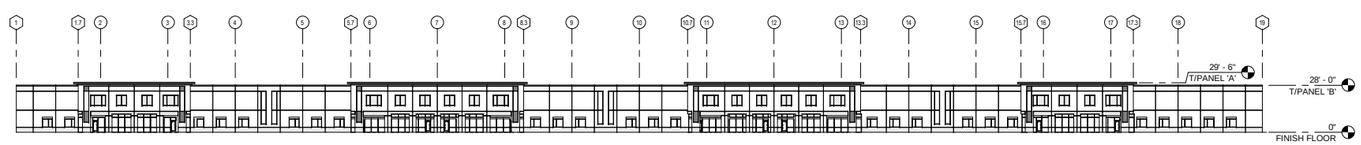

2 MK-1 MARKETING FRONT ELEVATION
1" = 30'-0"

RANDALL PAULSON architects

Roswell Mill
85-A Mill Street, Suite 200
Roswell, Georgia 30075
t 770.650.7550 f 770.650.7559
e-mail architects@randallpaulson.com

architecture/interiors

These plans and specifications are the property of Randall Paulson Architects, Incorporated. These documents may not be copied, reproduced, used or implemented in any way, in part or in whole, without the written consent of Randall Paulson Architects, Incorporated. All common law rights of copyright are hereby specifically reserved.

A
MULTI - TENANT
DISTRIBUTION
BUILDING

AT

SUWANEE
POINTE
BUSINESS
CENTER

BUILDING
200

DEVELOPED BY

TAYLOR
&
MATHIS

LAND LOT 235 & 253
BROGDON ROAD
SUWANEE, GA

Prior Record

Revisions

Date
07 JUNE 2006

Project No
2005141.00

Sheet title
MARKETING SQ FT

Sheet No
MK-1

■ Released for Construction
☐ Not Released for Construction